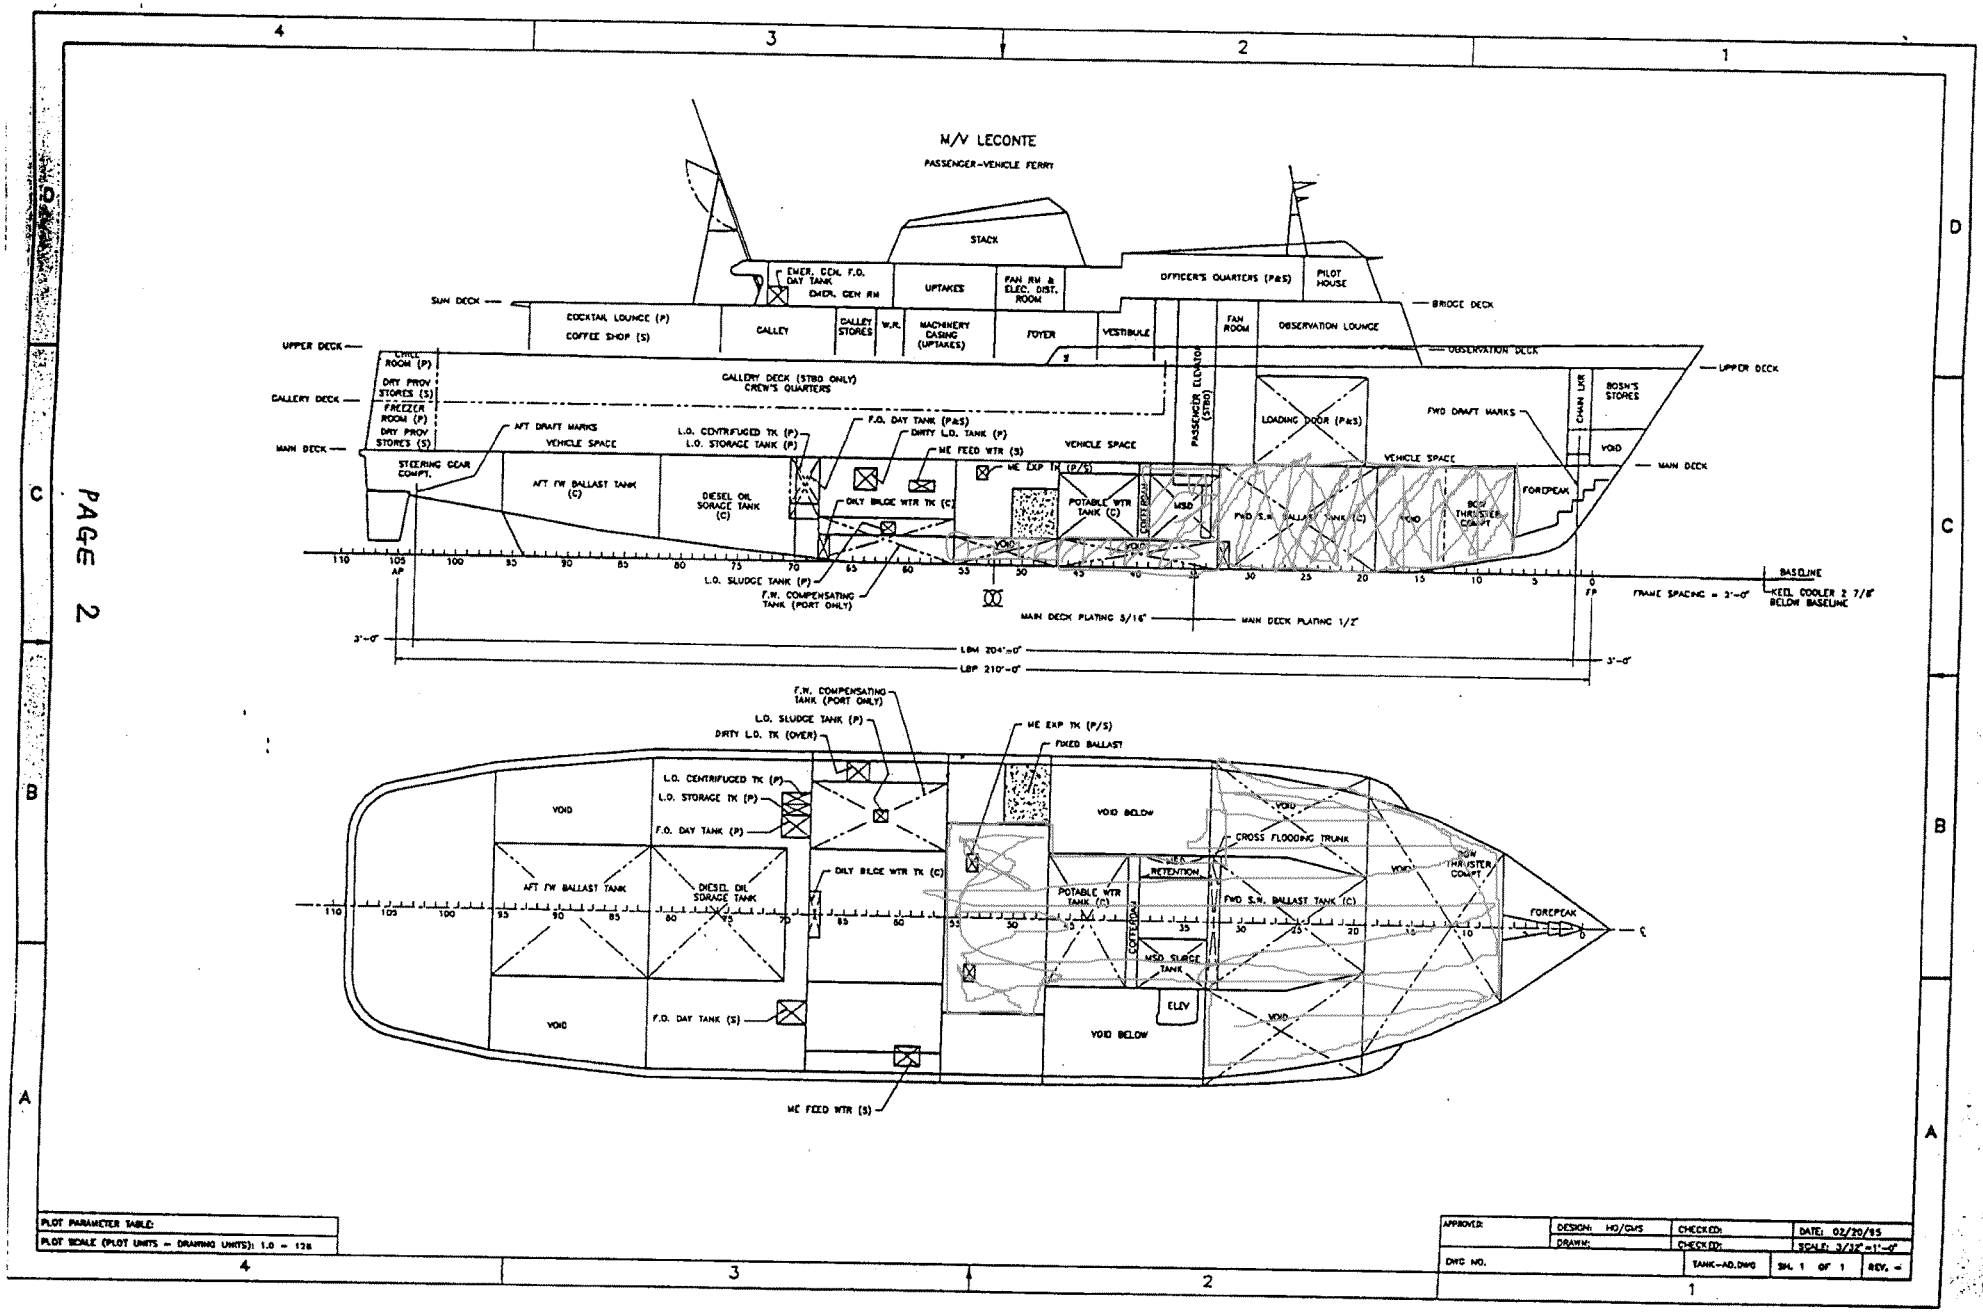
M/V LECONTE
PASSENGER-VEHICLE FERRY
STACK
EMER. GEN. F.O. DAY TANK
EMER. GEN RM
UPTAKES
FAN RM & ELEC. DIST. ROOM
OFFICER'S QUARTERS (P&S)
PILOT HOUSE
SUN DECK
BRIDGE DECK
COCKTAIL LOUNGE (P)
COFFEE SHOP (S)
GALLEY
GALLEY STORES
W.R.
MACHINERY CASING (UPTAKES)
FOYER
VESTIBULE
FAN ROOM
OBSERVATION LOUNGE
OBSERVATION DECK
UPPER DECK
CHILL ROOM (P)
DRY PROV STORES (S)
FREEZER ROOM (P)
DRY PROV STORES (S)
GALLERY DECK
GALLERY DECK (STBD ONLY) CREW'S QUARTERS
PASSENGER ELEVATOR (STBD)
LOADING DOOR (P&S)
FWD DRAFT MARKS
CHAIN LKR
BOSN'S STORES
VOID
MAIN DECK
AFT DRAFT MARKS
VEHICLE SPACE
L.O. CENTRIFUGED TK (P)
L.O. STORAGE TANK (P)
F.O. DAY TANK (P&S)
DIRTY L.O. TANK (P)
ME FEED WTR (S)
ME EXP TK (P/S)
STEERING GEAR COMPT.
AFT FW BALLAST TANK (C)
DIESEL OIL SORAGE TANK (C)
DILY BILGE WTR TK (C)
POTABLE WTR TANK (C)
COFFERDAM
MSD
FWD S.W. BALLAST TANK (C)
BOW THRUSTER COMPT
FOREPEAK
L.O. SLUDGE TANK (P)
F.W. COMPENSATING TANK (PORT ONLY)
MAIN DECK PLATING 5/16"
MAIN DECK PLATING 1/2"
BASELINE
FRAME SPACING = 3'-0"
KEEL COOLER ≥ 7/8" BELOW BASELINE
3'-0"
LBM 204'-0"
LBP 210'-0"
F.W. COMPENSATING TANK (PORT ONLY)
L.O. SLUDGE TANK (P)
DIRTY L.O. TK (OVER)
ME EXP TK (P/S)
FIXED BALLAST
VOID
VOID BELOW
CROSS FLOODING TRUNK
AFT FW BALLAST TANK
DIESEL OIL SORAGE TANK
DILY BILGE WTR TK (C)
POTABLE WTR TANK (C)
RETENTION
FWD S.W. BALLAST TANK (C)
BOW THRUSTER COMPT
FOREPEAK
MSD SURGE TANK
ELEV
F.O. DAY TANK (S)
ME FEED WTR (S)
PLOT PARAMETER TABLE:
PLOT SCALE (PLOT UNITS - DRAWING UNITS): 1.0 - 128
APPROVED:
DESIGN: HO/GMS
DRAWN:
CHECKED:
CHECKED:
DATE: 02/20/95
SCALE: 3/32"=1'-0"
DWG NO.
TANK-AD.DWG
SH. 1 OF 1
REV. -

PAGE 2

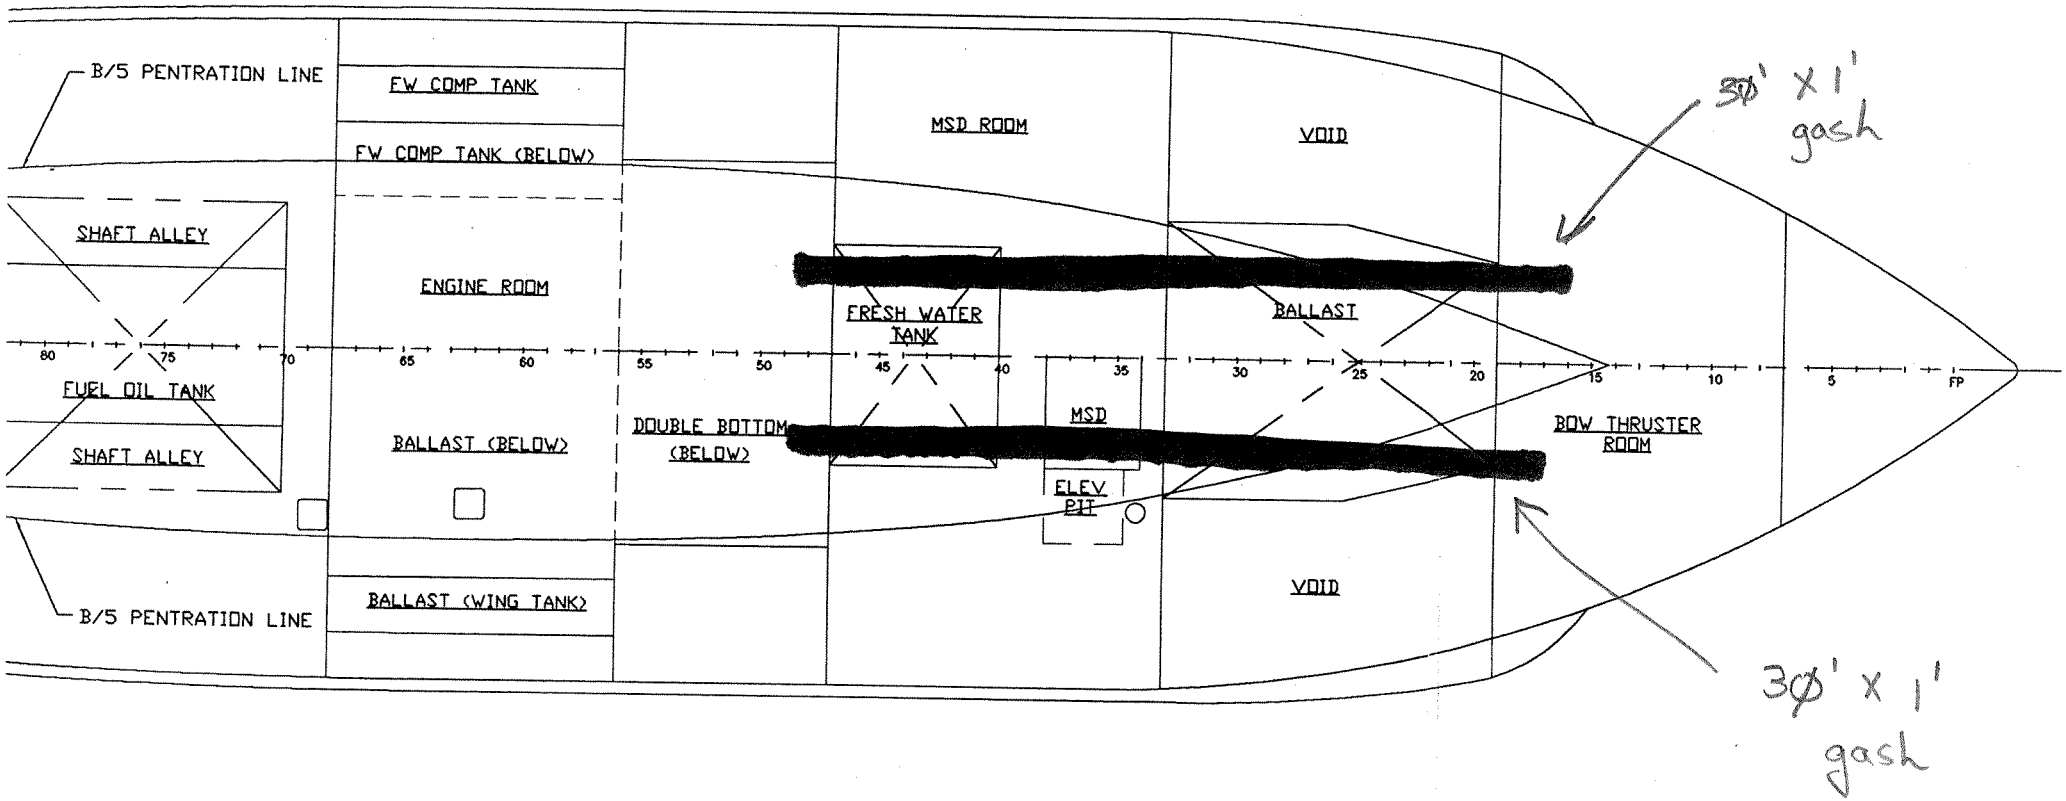

FIGURE 2

'ORA / LECONTE TRANSVERSE EXTENT OF DAMAGE

LOADLINE = 13'-8"

B/5 = 10.46' FROM THE MAX BEAM AT WATERLINE

1/16" = 1'-0"

ing
8104-2224
206) 682-9117
MMUNITY

JOB NUMBER | Drawn By